PROPOSED SITE IMPROVEMENTS

For

BROOKS MEMORIAL LIBRARY

Brattleboro, Vermont

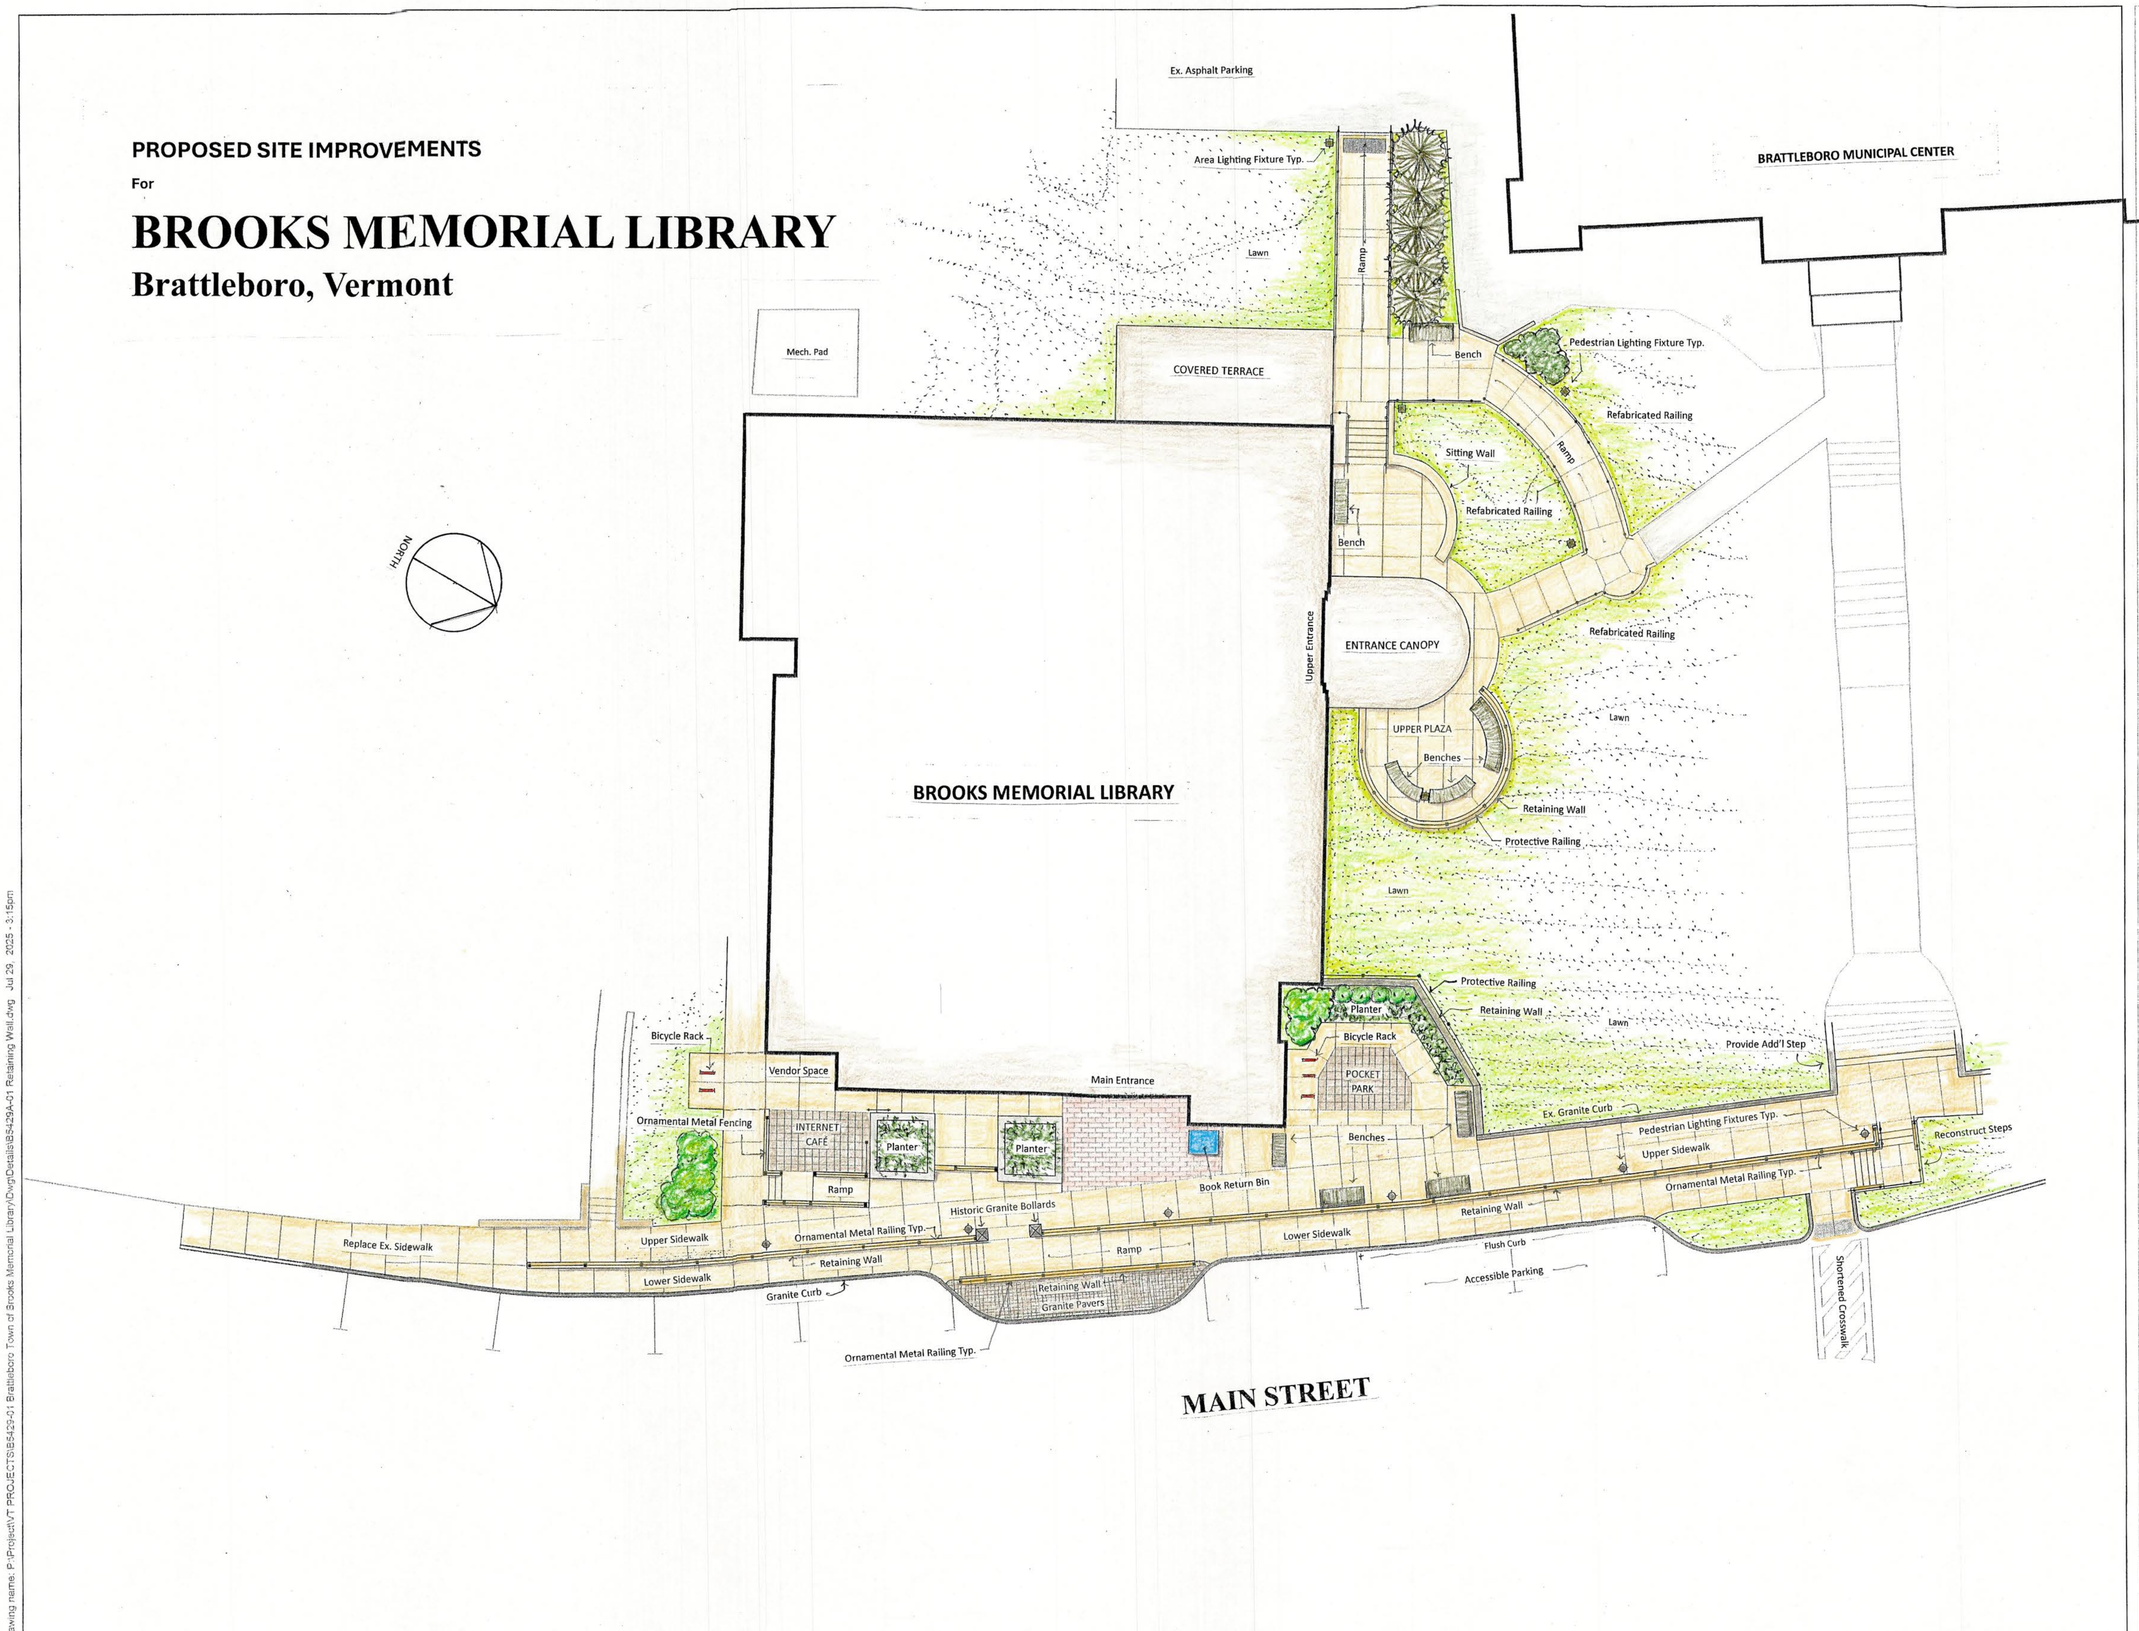

NO.	REVISION	DATE	DWN	CHK

SVE ©2025

Engineering
Planning
Landscape Architecture
Surveying

SVE Associates
P.O. Box 1818
439 West River Road
Brattleboro, VT 05302
T 802.257.0561
F 802.257.0721
www.sveassoc.com

ILLUSTRATIVE SITE PLAN

BROOKS MEMORIAL LIBRARY
224 MAIN ST.
BRATTLEBORO, VERMONT 05301

TOWN OF BRATTLEBORO

0 5 10 20
GRAPHIC SCALE 1" = 10'

N

PROJ. #: B5429-01

DATE: 29 - JUL - 25

DESIGN: MW
DRAWN: AJG

SHEET 1/1

Drawing name: P:\Project\VT PROJECTS\B5429-01 Brattleboro Town of Brooks Memorial Library\Dwg\Details\B5429A-01 Retaining Wall.dwg Jul 29, 2025 - 3:15pm